


Carrsbrook Subdivision

Staunton, Virginia

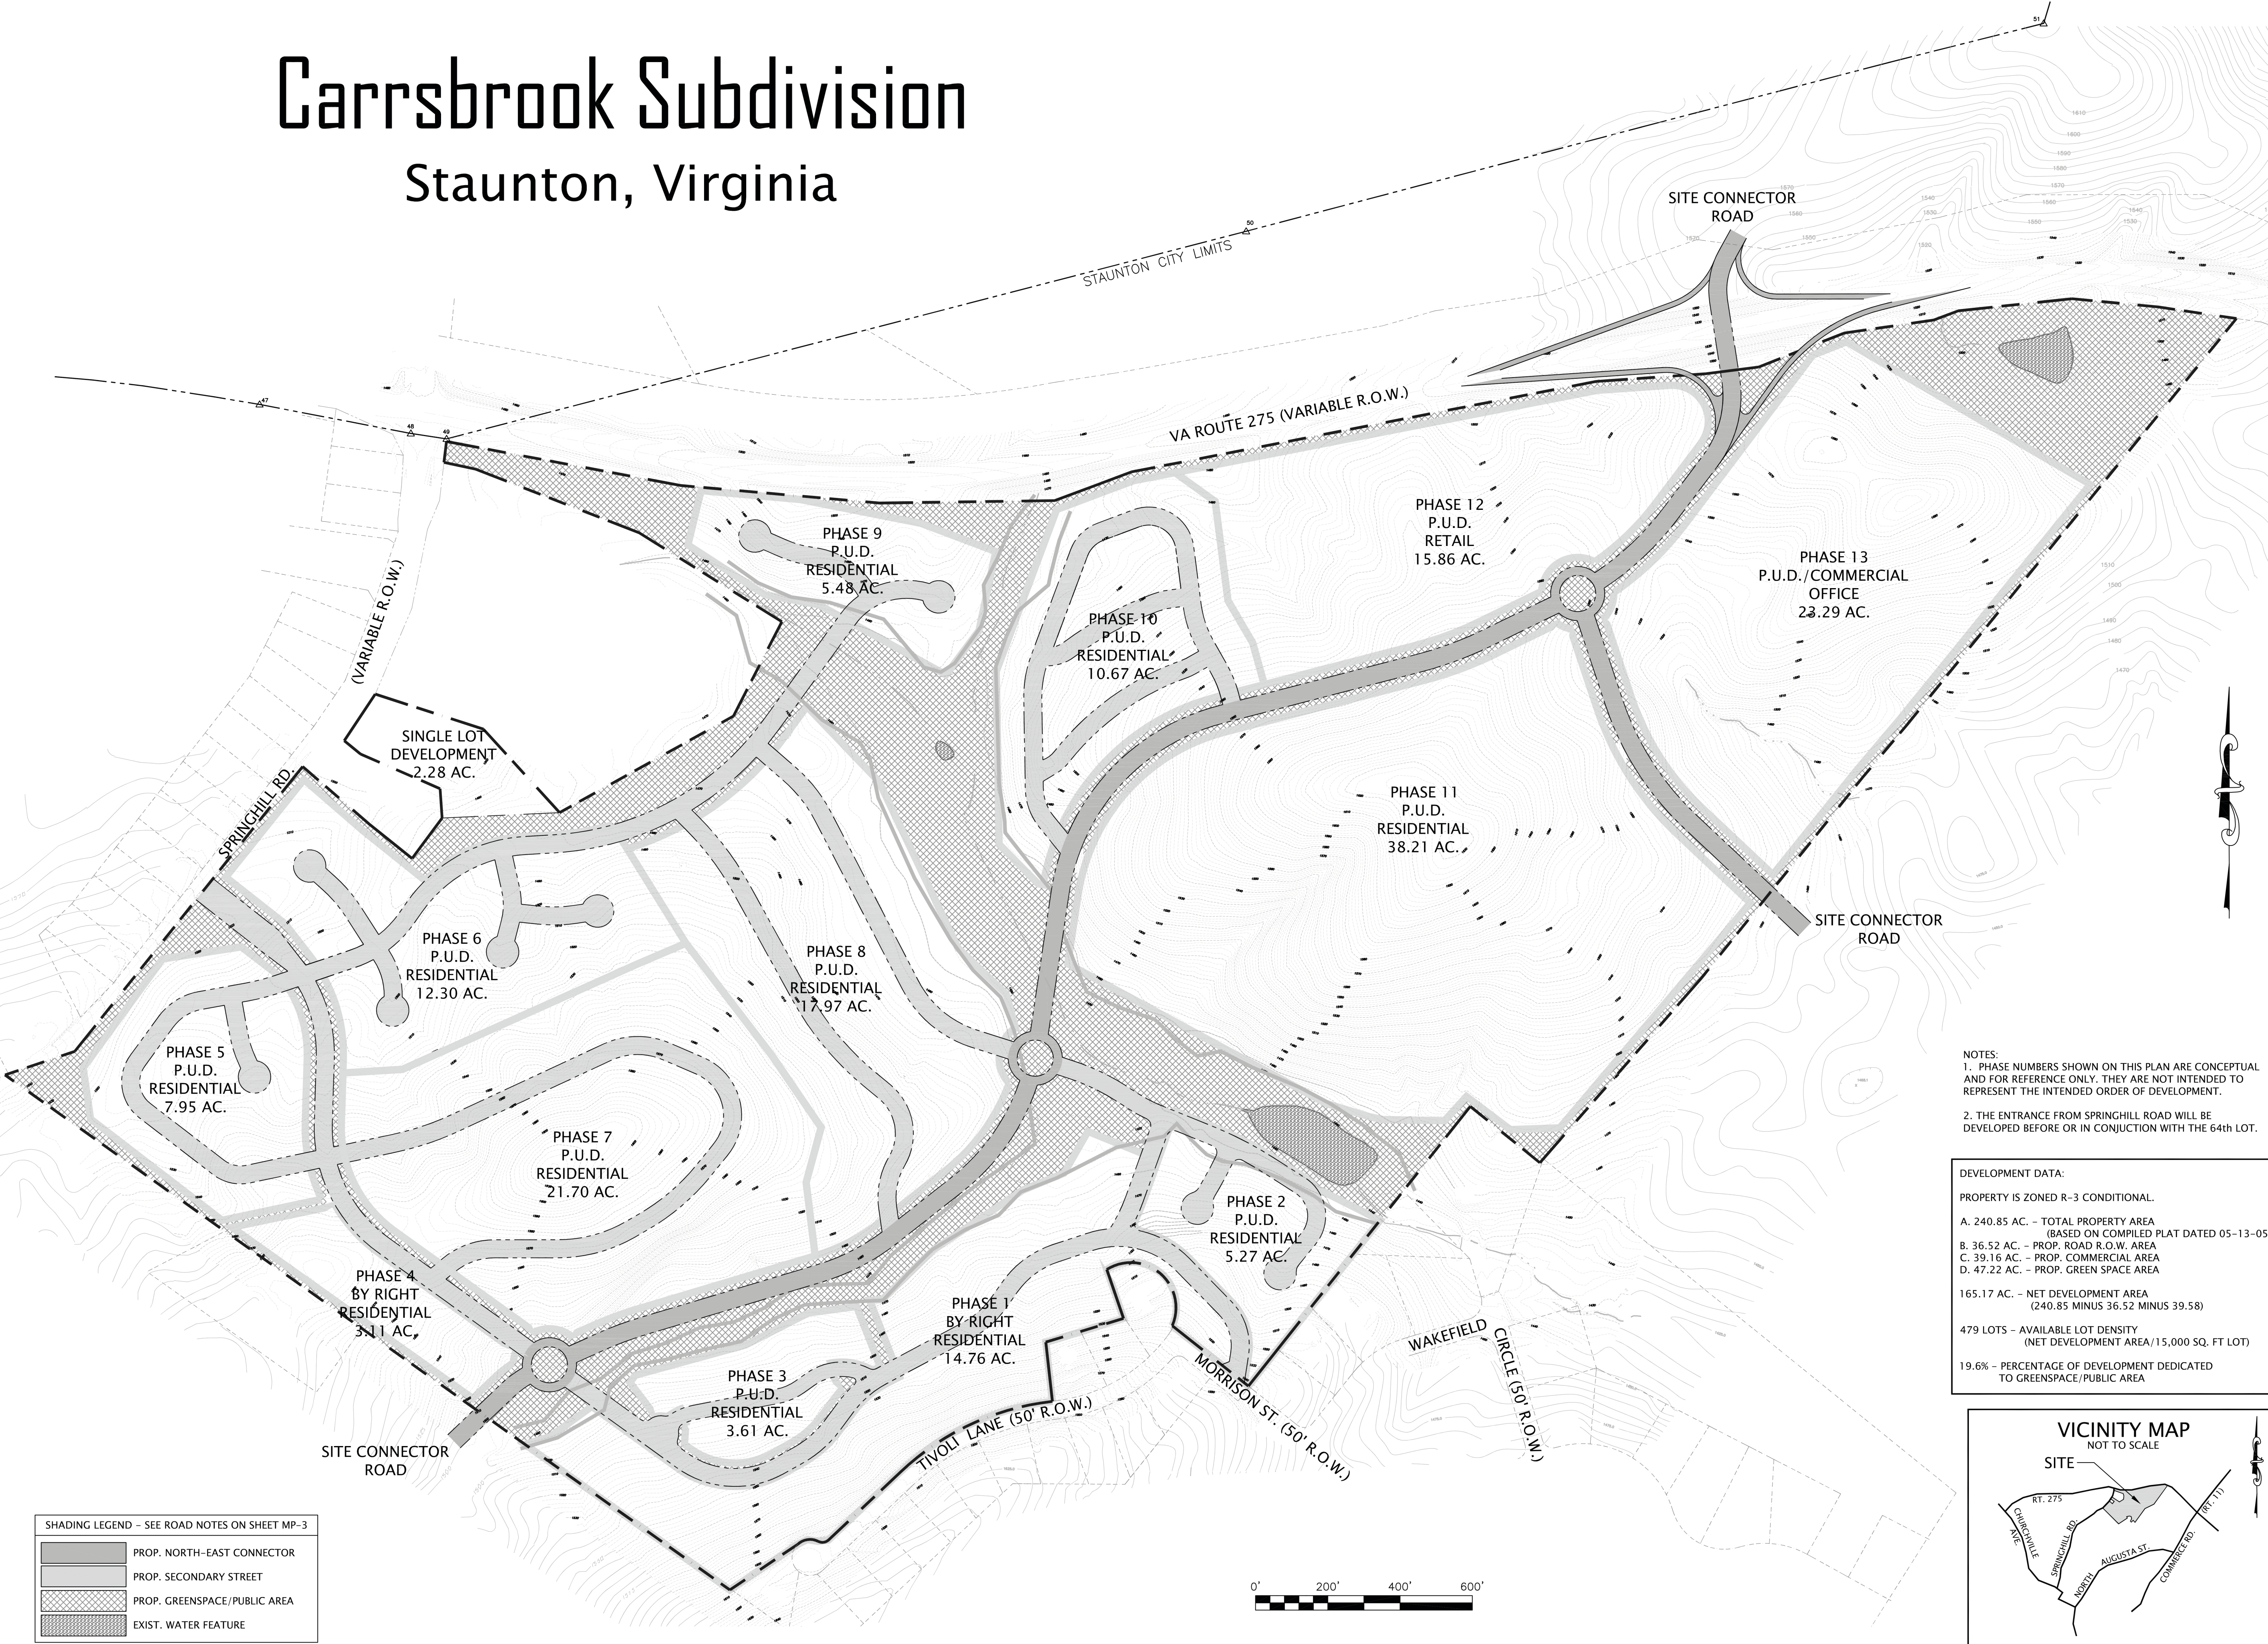

REVISIONS	
NO.	BY
1	NV
2	CEN

DATE	COMMENTS
08-05-05	DESIGN UPDATES
09-26-05	CITY COMMENTS

John McNair and Associates
Consulting Engineers
L.B.&B. Building - Waynesboro, VA 22980
Ph. (540) 942-1161 - Fax (540) 942-1163
E-Mail: jmc@truchum.com

JMA
www.mcnairengineering.com

COMMONWEALTH OF VIRGINIA
DAVID L. COLLINS
NO. 030387
PROFESSIONAL ENGINEER

Master Plan Overlay
Proposed Carrsbrook Subdivision
Staunton, Virginia

PROJECT NO. 203136
DWG. DATE: 05-13-05
DESIGN BY: CEN
DRAWN BY: CEN
APPROVED: DLC
SCALE: 1" = 200'
SHEET NUMBER:
MP-2
OF 3 SHEETS